SSR

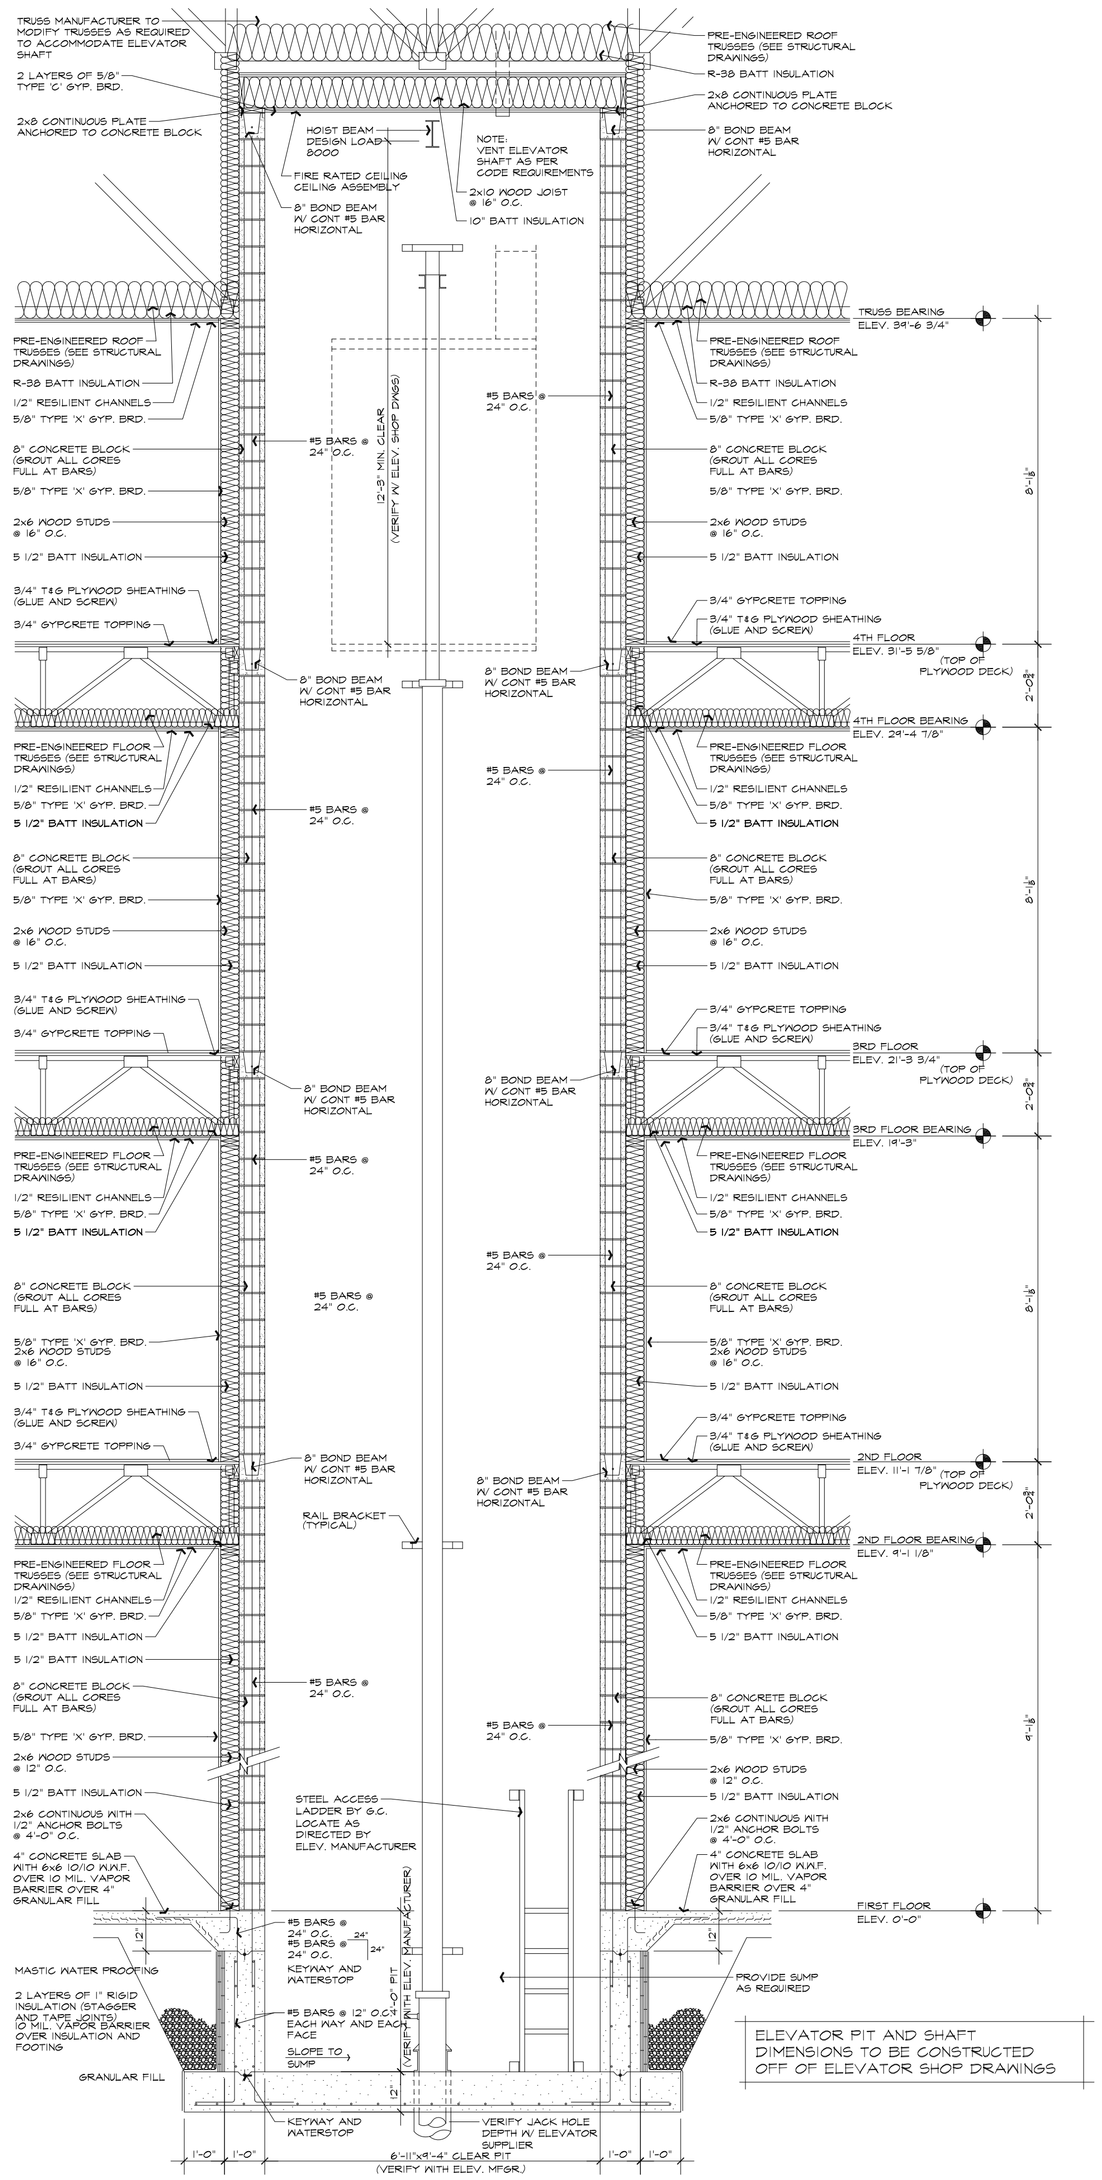

ELEVATOR PIT AND SHAFT DIMENSIONS TO BE CONSTRUCTED OFF OF ELEVATOR SHOP DRAWINGS

ELEVATOR SECTION

SCALE: 3/8"=1'-0"

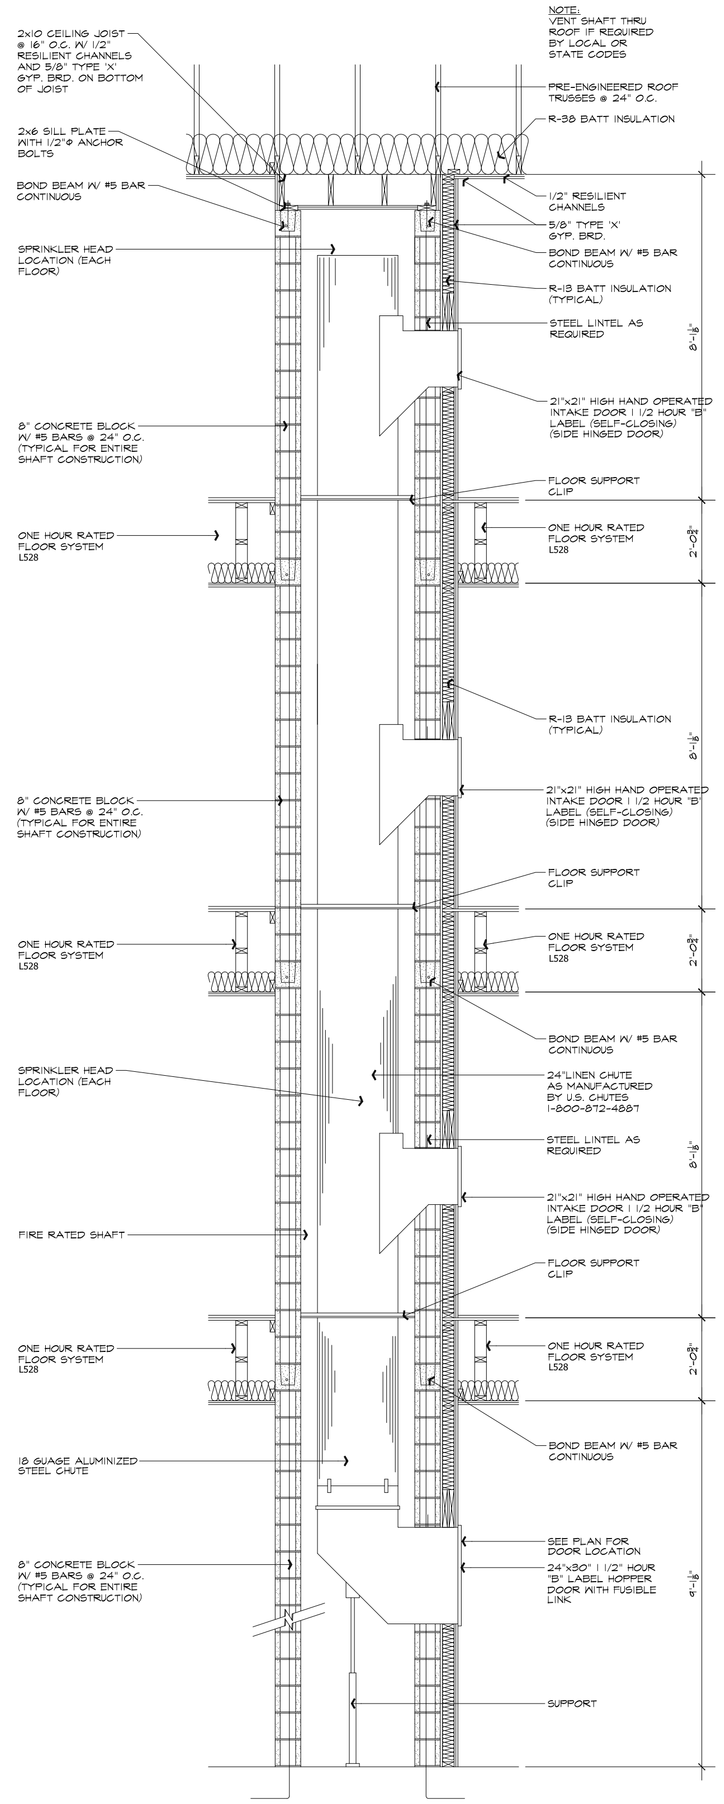

LINEN CHUTE DIAGRAM

SCALE: 1/2"=1'-0"

2

project no.
DO925
date
MAY 2009
drawn by
S. REHWALD
checked by
L.W. DONOVAN

revisions

ALL IDEAS DESIGNS ARRANGEMENTS INDICATED OR REPRESENTED BY THIS DRAWING ARE OWNED BY AND THE PROPERTY OF THE ARCHITECTS AND WERE CREATED FOR THE USE ON AND IN CONNECTION WITH THE SPECIFIED PROJECT NONE OF SUCH IDEAS NONE OF SUCH IDEAS DESIGNS OR PLANS/ DESIGNS OR PLANS SHALL BE USED BY OR DISCLOSED TO ANY PERSON FIRM OR CORPORATION FOR ANY PURPOSE WHATSOEVER WITHOUT THE WRITTEN PERMISSION OF THE ARCHITECTS.

WRITTEN DIMENSIONS ON THE DRAWINGS SHALL HAVE PRECEDENCE OVER SCALED DIMENSIONS. CONTRACTORS SHALL VERIFY AND BE RESPONSIBLE FOR ALL DIMENSIONS AND CONDITIONS ON THE JOB. ANY THIS OFFICE MUST BE NOTIFIED OF ANY VARIATIONS FROM THE DIMENSIONS AND CONDITIONS SHOWN BY THESE DRAWINGS

CANDLEWOOD® SUITES
LIBERTY TOWNSHIP, OHIO

Donovan & Donovan associates, inc.
architecture engineering interior design
427 main, suite a p.o. box 976
vincennes, indiana 47591 812-882-0415

sheet no.
A5.2
of